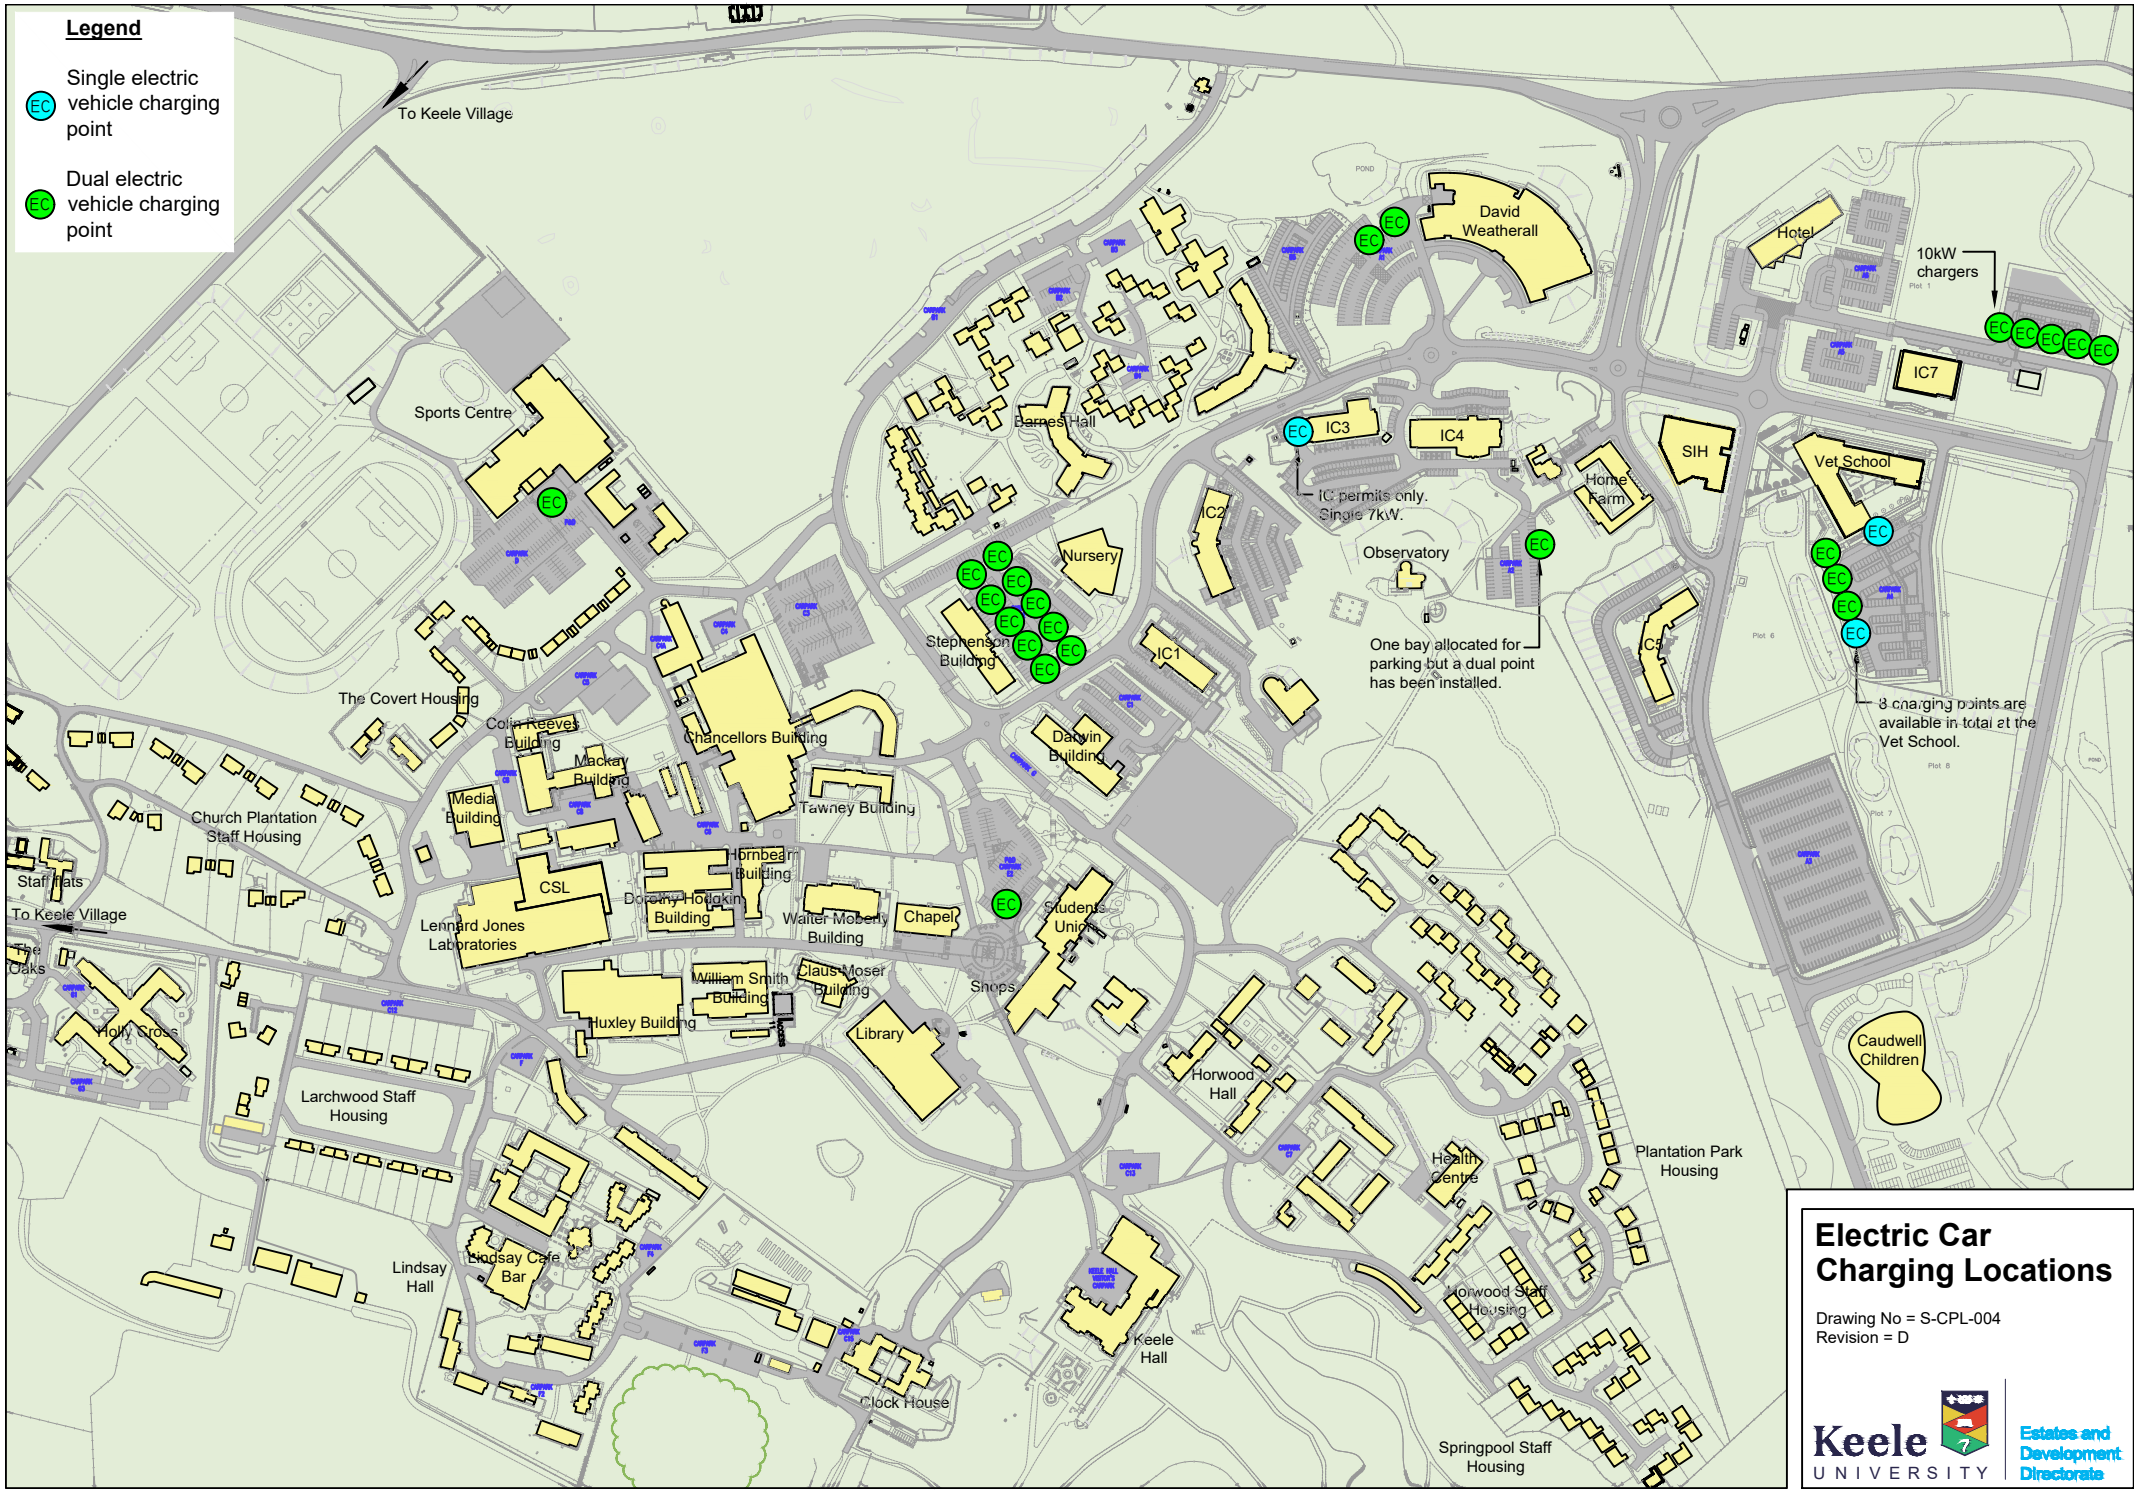

Electric Car Charging Locations

Drawing No = S-CPL-004
Revision = D

Keele UNIVERSITY

Estates and Development Directorate